LEGEND:

CB	CATCH BASIN
LP	LIGHT POLE
SMH	SANITARY MANHOLE
MH	MANHOLE
CLP	CONCRETE LIGHT POLE
EB	ELECTRIC BOX
WV	WATER VALVE
CATV	CABLE TV
CPP	CONCRETE POWER POLE
CR	CABLE RISER
CV	COMUNICATIONS VAULT
EM	ELECTRIC METER
FP	FLAG POLE

THE MEADOWS OF BOYTON BEACH

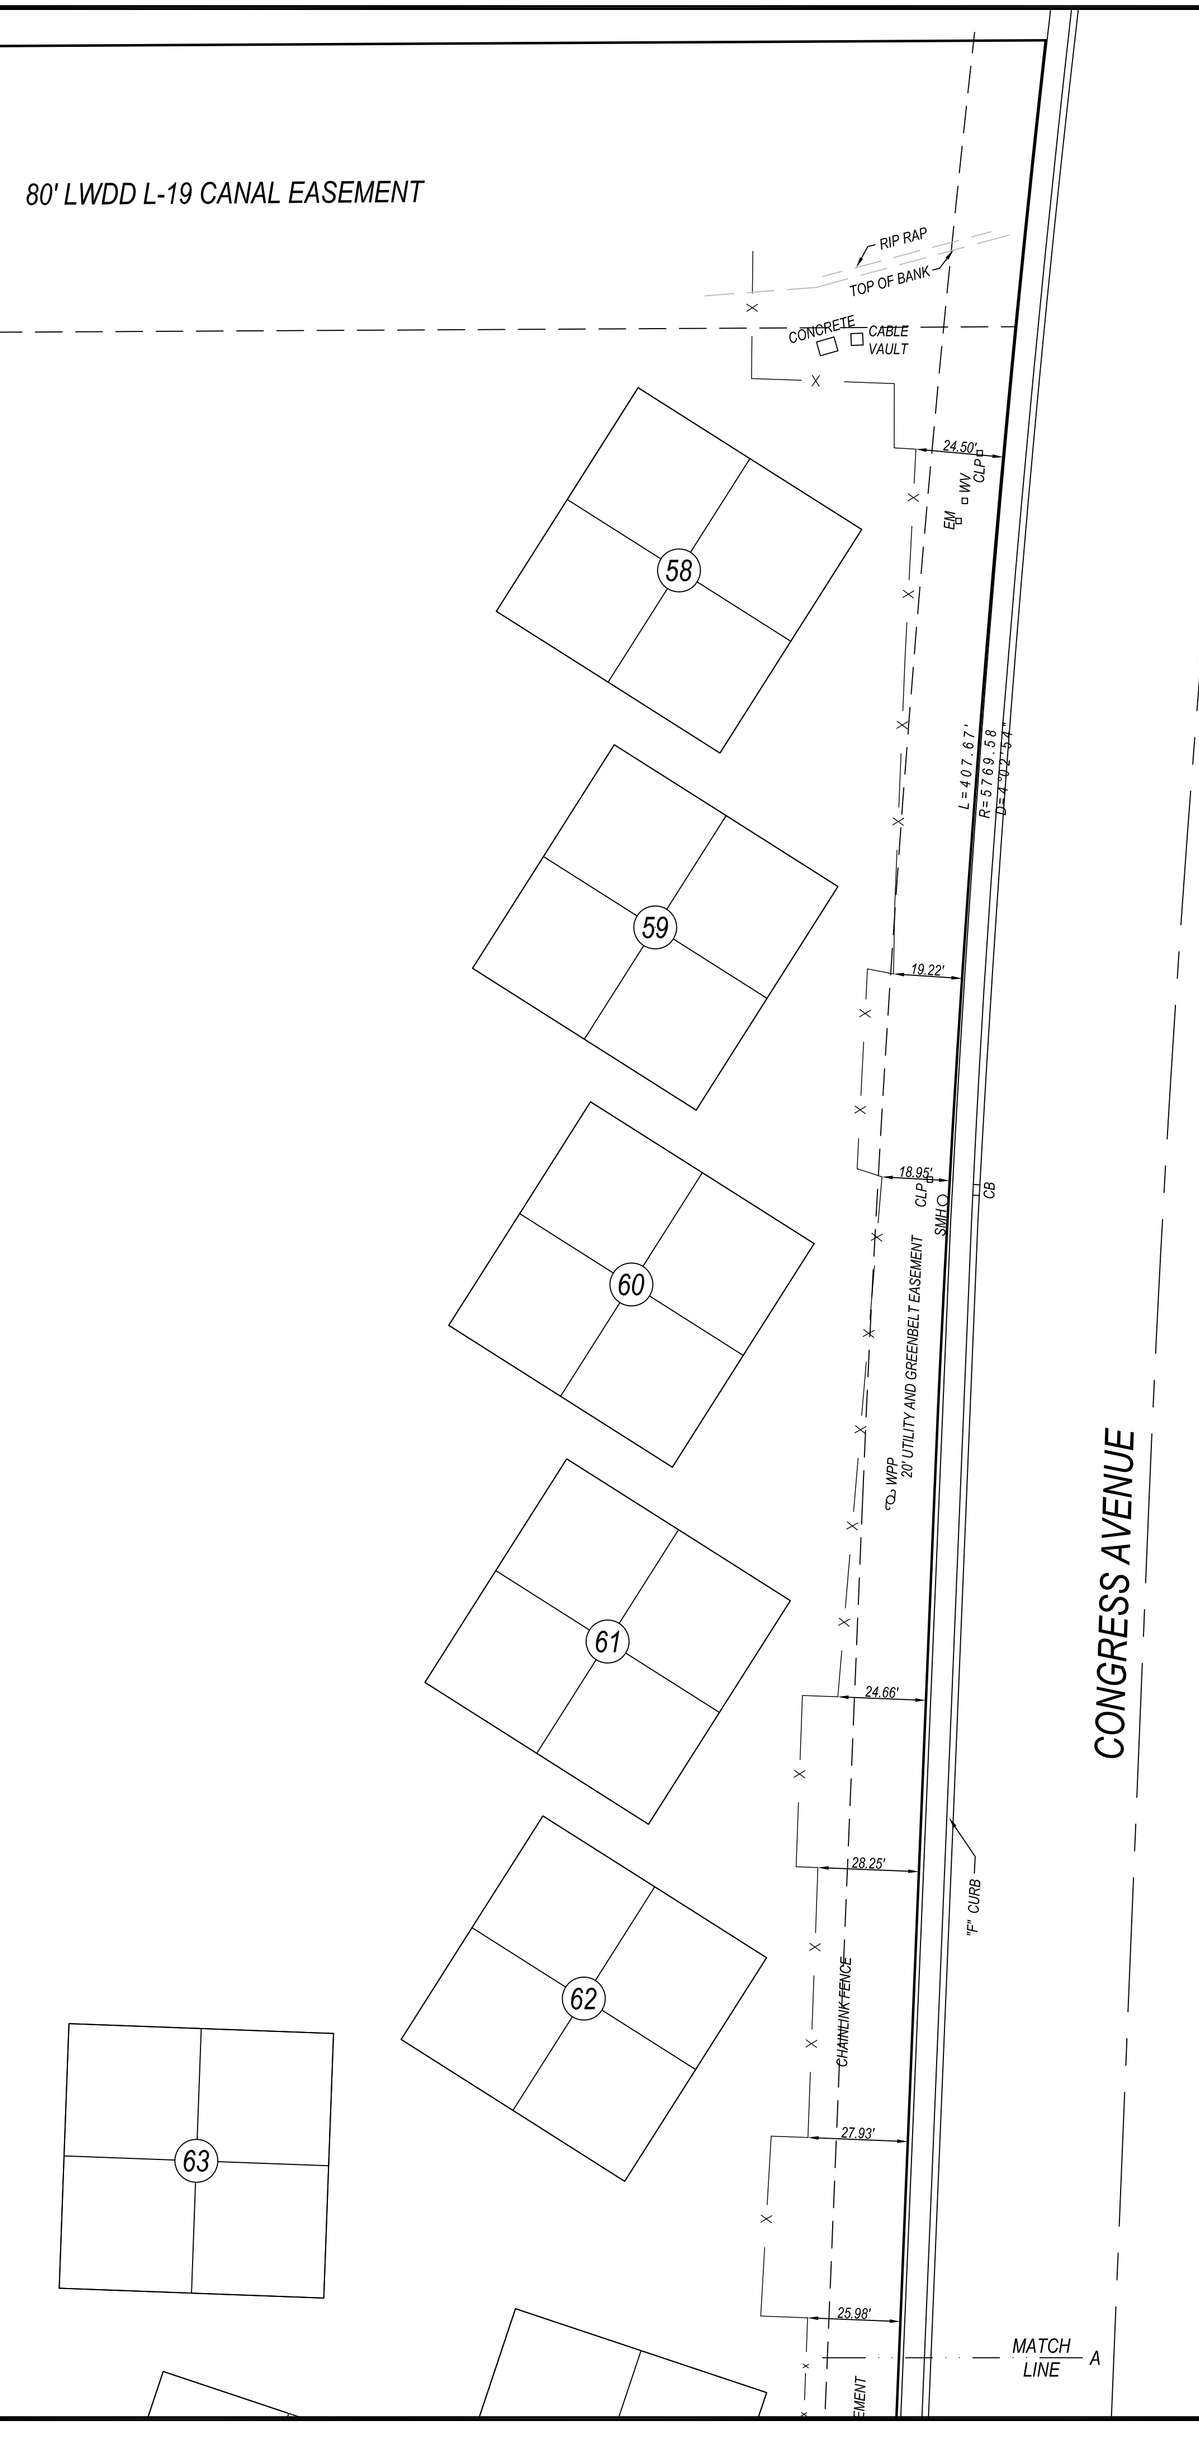

LOCATION MAP
(NTS)

PROPERTY ADDRESS:
WELLESLEY- MEADOWS BLVD
BOYNTON BEACH FLORIDA 33436

FLOOD ZONE: *"X"*
PANEL NO: *12099C 0787F*
DATE: *OCTOBER 5, 2017*

CERTIFIED TO:
WELLESLEY AT BOYNTON BCH HOA INC

SURVEYORS' NOTES:
1. I HEREBY CERTIFY THIS SURVEY MEETS STANDARDS OF PRACTICE PURSUANT TO FLORIDA STATUTES.
2. THE SURVEY MAP AND REPORT AND THE COPIES THEREOF ARE NOT VALID WITHOUT THE SIGNATURE AND THE ORIGINAL RAISED SEAL OF A FLORIDA LICENSED SURVEYOR AND MAPPER.
3. UNDERGROUND OR OBSCURED IMPROVEMENTS WERE NOT LOCATED.
4. DIMENSIONS ARE RECORD AND FIELD UNLESS OTHERWISE NOTED.
5. STATED DIMENSIONS TAKE PRECEDENCE OVER SCALED DIMENSIONS.
6. THIS FIRM'S CERTIFICATE OF AUTHORIZATION NUMBER IS LB 8261. ADDITIONS OR DELETIONS TO SURVEY MAPS OR REPORTS BY OTHER THAN THE SIGNING PARTY OR PARTIES IS PROHIBITED WITHOUT WRITTEN CONSENT OF THE SIGNING PARTY OR PARTIES.
8. SURVEY SUBJECT TO RESERVATIONS, RESTRICTIONS, EASEMENTS AND RIGHTS-OF-WAY OF RECORD. (UNLESS A TITLE REVIEW, COMMITMENT REVIEW, OR OWNERSHIP AND ENCUMBRANCE REVIEW IS PRESENT ON THE FACE OF THIS DOCUMENT, THIS SURVEY HAS BEEN COMPLETED IN THE ABSENCE OF A TITLE INSURANCE POLICY).
9. LOCATION MAP IS GLEANED FROM ONLINE MAPPING SITES AND AND IS ONLY APPROXIMATE.
10. ELEVATIONS SHOWN HEREON ARE BASED ON NORTH AMERICAN VERTICAL DATUM OF 1988. (NAVD'88)

SHEET 1 OF 3

21-0443	SPECIFIC PURPOSE	RB/AR	CD	06-17-21
JOB#	PURPOSE	FIELD	DRAFT	DATE

SIGNED: DOUG WALKER
DOUG WALKER
PROFESSIONAL SURVEYOR AND MAPPER
FLORIDA CERTIFICATE No. 7211

SPECIFIC PURPOSE

PRINCIPAL MERIDIAN SURVEYING, Inc.
LICENSED BUSINESS No. 8261
4546 CAMBRIDGE STREET
WEST PALM BEACH, FL 33415
OFFICE 561-478-7764